Moriyama House
SANAA ARCHITECTS
TOKYO JAPAN
Long section (Building A,B,C and E)-A02B

Student name: Yiheng Fu (West-12096588)
Tutor:Mariah Drakoulis
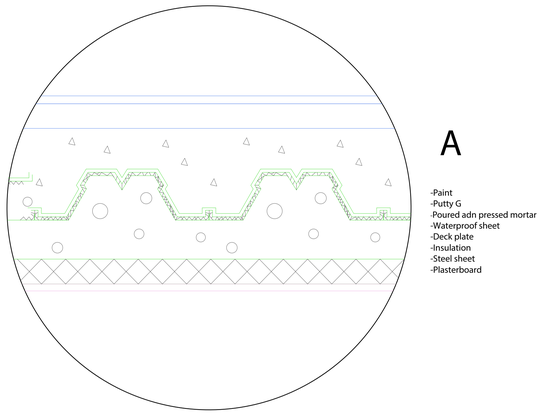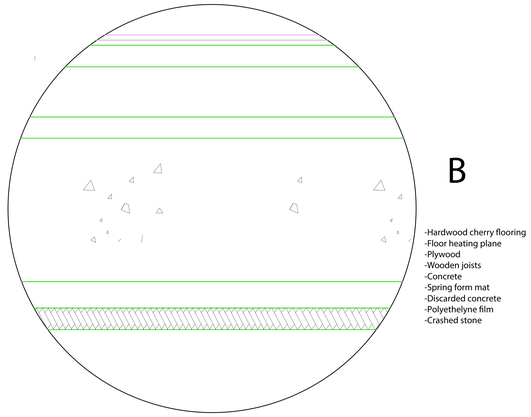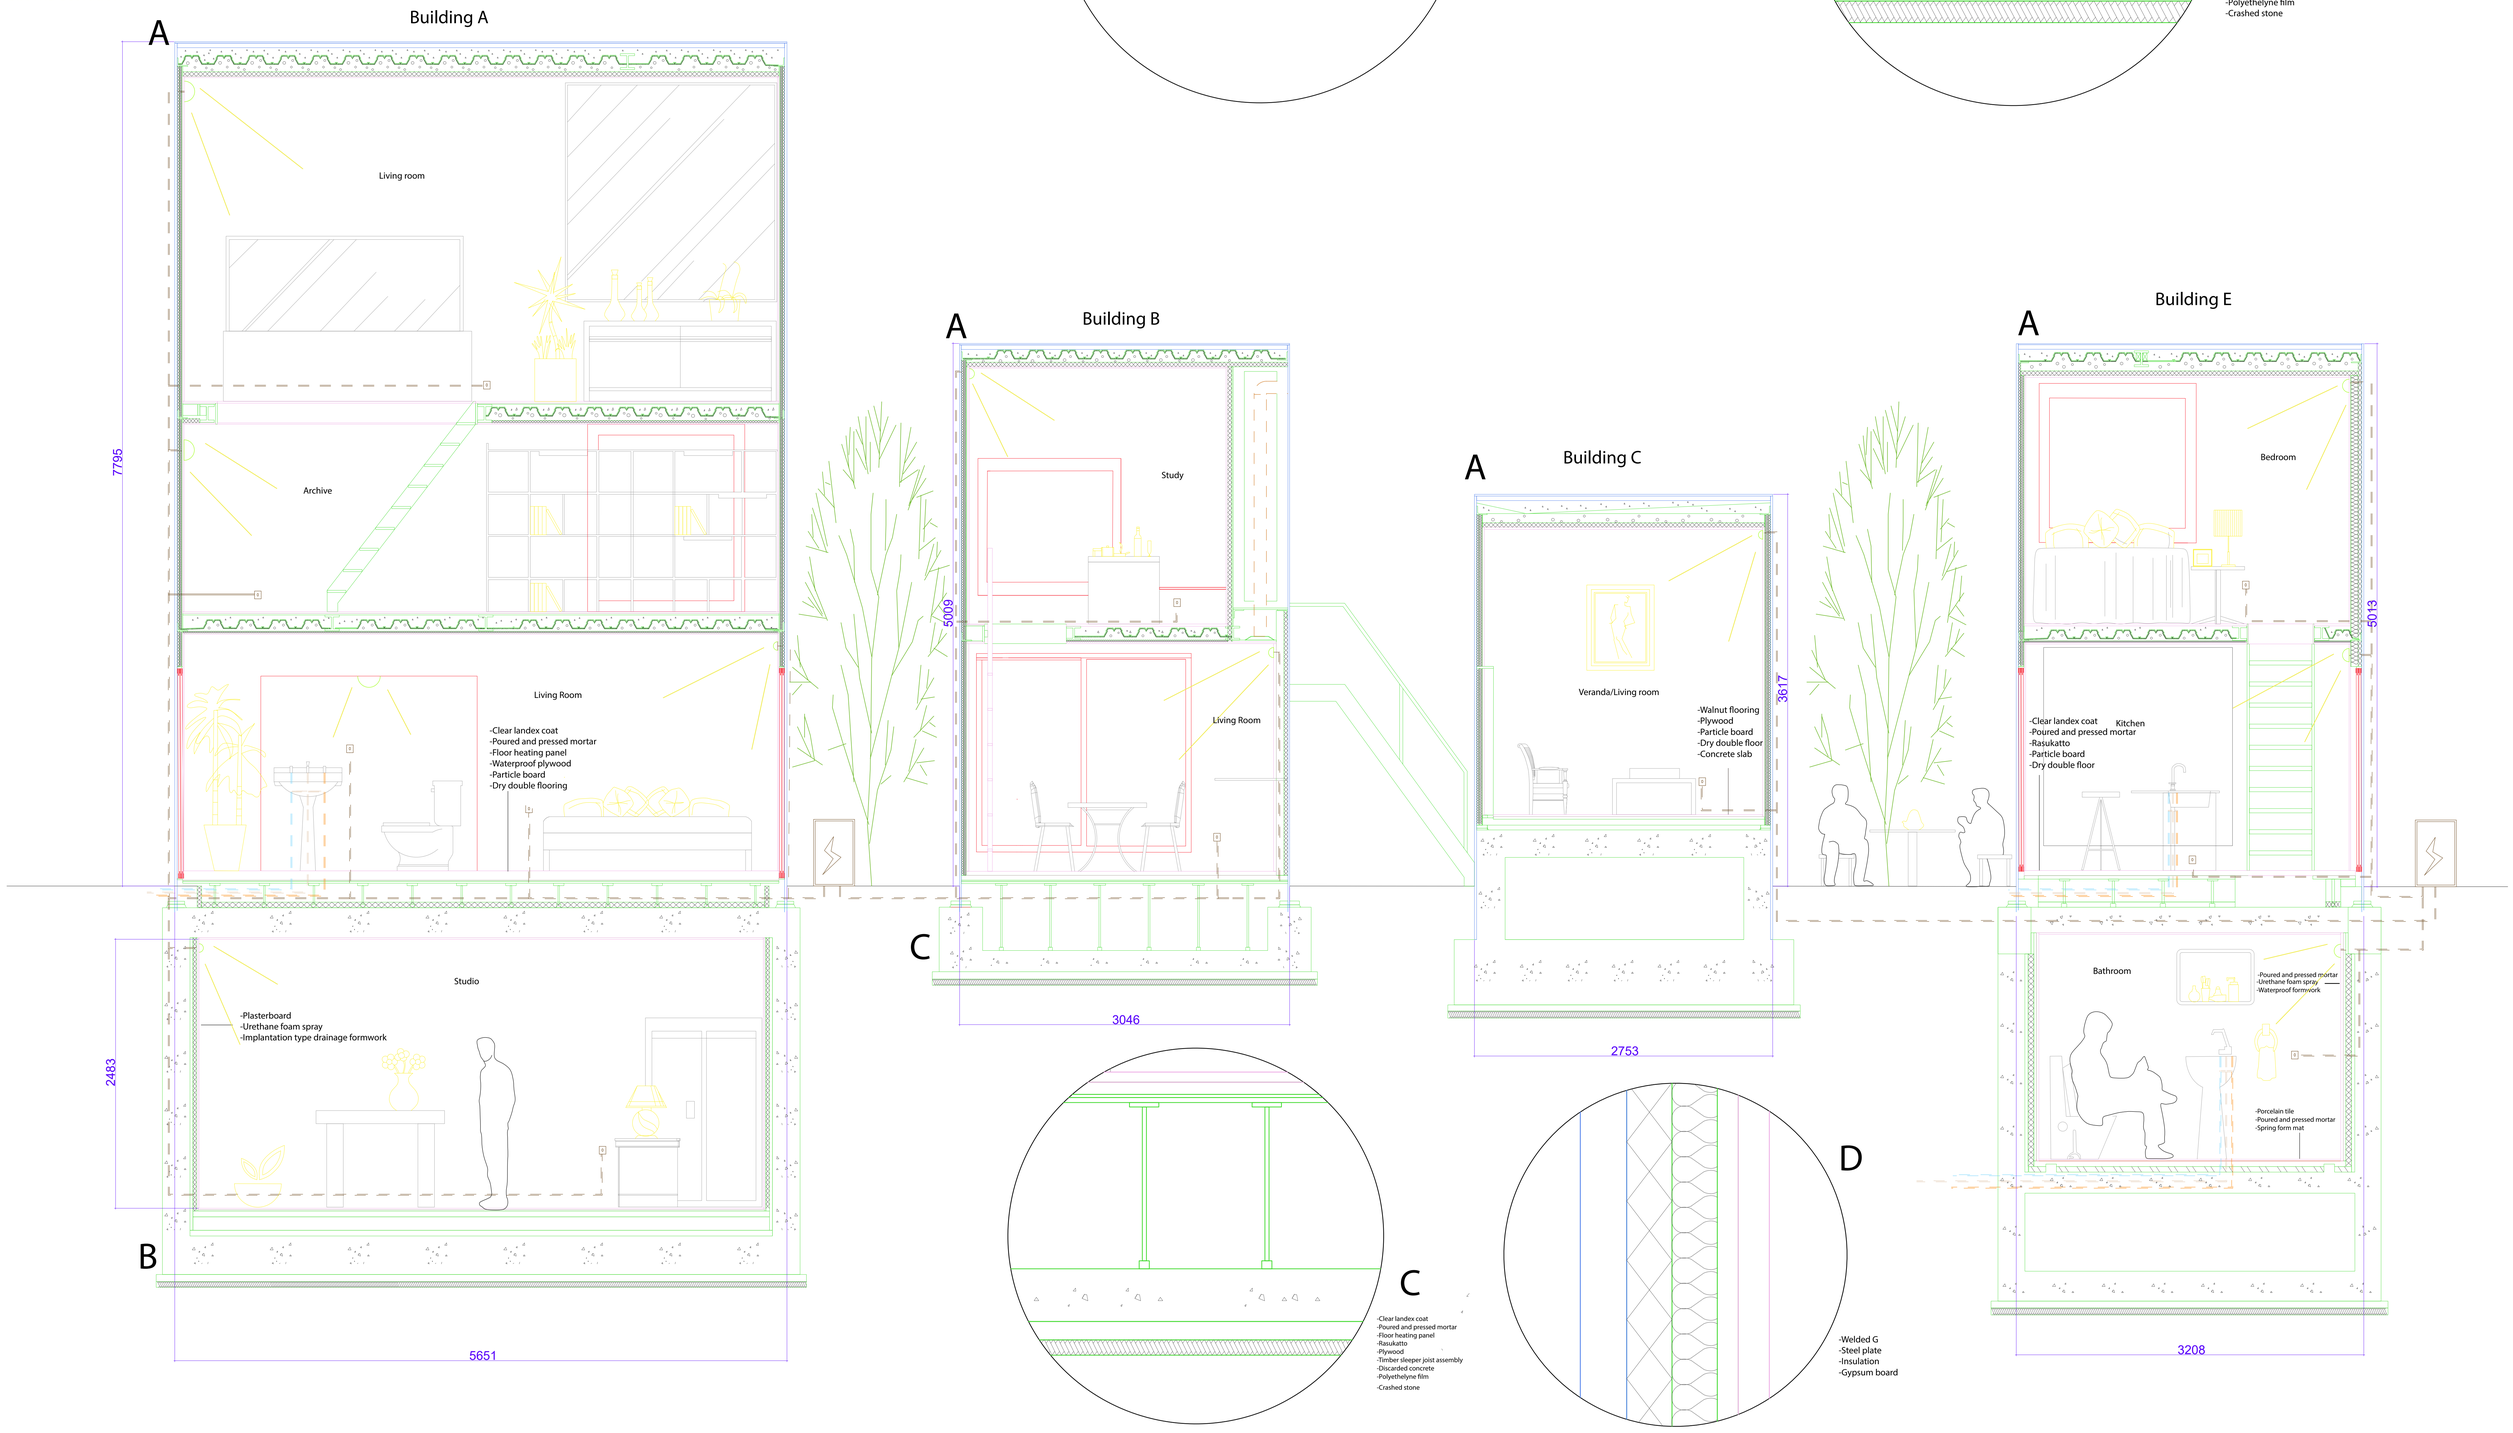
Legends:
Green: Structrue
Blue: Envelope
Red:Partition
Pink:Lining
System:Brown/Water:blue(Cold)+Orange(Hot))
Furniture/Equipment:Grey
Yellow:Decoration